APPROVED PLANS

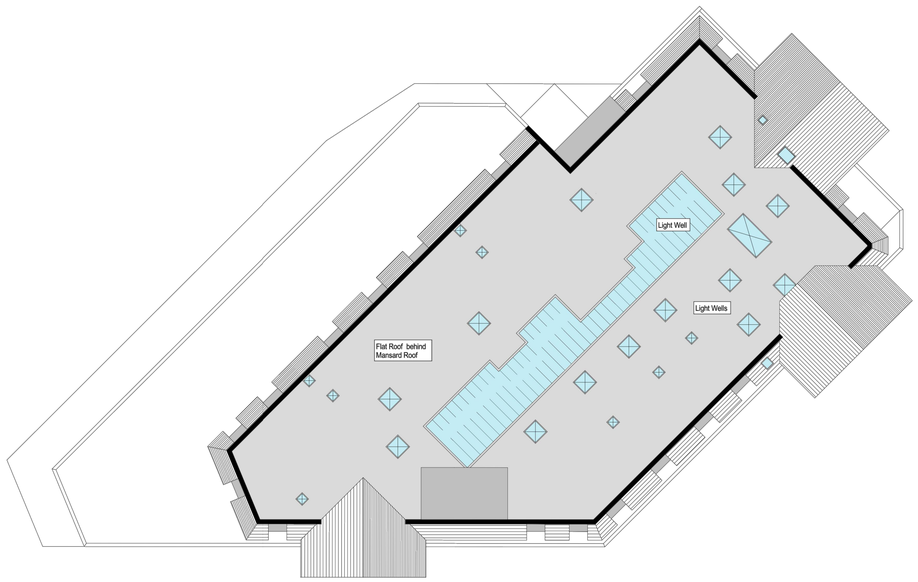

1:200 ROOF PLAN

PROPOSED AMMENDMENTS

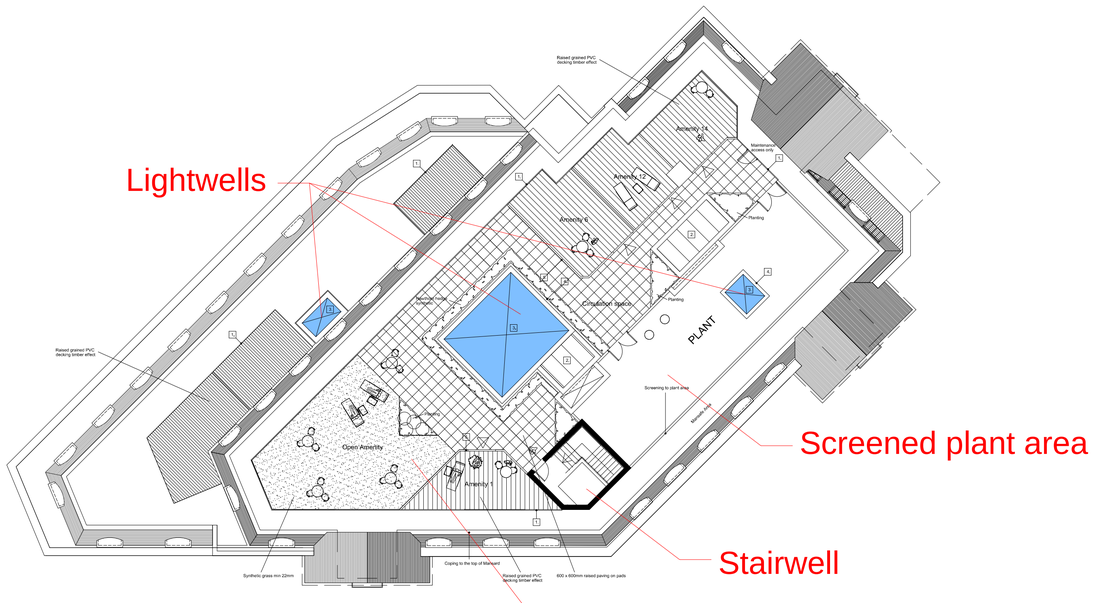

Do not scale from this drawing
The contractor is to check all dimensions on site and report any discrepancies to the architect
All rights described in chapter IV of the copyright, designs and patents act 1988 have been generally asserted

A	18/01/16	Drawn: AJ	Check: JH

Non Material Amendment application.

--	14/10/15	Drawn: VM	Check: AJ

Initial Issue.

Unit 9 The Forum
Minerva Business Park, Lynchwood
Peterborough, PE2 6FT

Telephone +44(0)1733 375600
Facsimile +44(0)1733 236640
Website www.jeffersonsheard.com

Jefferson Sheard Architects

Drawn VM	Check AJ

Project
Castle Lotus
(Stansted Maltings)

Drawing
Non Material Ammendment
Plan comparison

Scale 1:200@A1	Date 07/10/2015

Ref. 0852	Number NMA 003	Rev. A

PLANS COMPARISON - CASTLE LOTUS, STANSTED MOUNTFITCHET, ESSEX